Horton AUTOMATICS®
4242 Baldwin Boulevard
Corpus Christi, Texas
USA 78405-3399
Tel: 800-531-3111, 361-888-5591
Fax: 800-531-3108, 361-888-6510
www.hortondoors.com
The Automatic Choice

ARCHITECTURAL DETAILS

MANUAL ICU / CCU ENTRANCES

Profiler®-ICU MAX Trackless — A10.39

Type: 310 Single Slide SO-SX or SX-SO Self-Closing Nov 18

Standard Packages

Unit Width	Slide Opening	Breakout Opening	Slide Panel Width	Sidelite Width	Rough Opening Width
7'-0" (2134)	3'-1" (940)	6'-3 3/4" (1924)	3'-7" (1092)	3'-4" (1016)	7'-0 1/2" (2146)
8'-0" (2438)	3'-6 13/16" (1087)	7'-3 3/4" (2229)	4'-0 3/4" (1238)	3'-10 3/16" (1173)	8'-0 1/2" (2451)
8'-6" (2591)	3'-9 7/8" (1165)	7'-9 3/4" (2381)	4'-3 7/8" (1318)	4'-1 1/8" (1248)	8'-6 1/2" (2604)
9'-0" (2743)	4'-0 7/8" (1241)	8'-3 3/4" (2534)	4'-6 7/8" (1394)	4'-4 1/8" (1324)	9'-0 1/2" (2756)

Unit Height: 7'-6" (2286)
Rough Opening Height: 7'-6 1/4" (2292)
Glazing: Standard unit prep'd for 1/4" (6) glazing.

Anodized Finish: Clear or Dark Bronze

See Architectural Specifications pages A28.1 - 4.

Options:

- Medium Stile construction (slide opening reduced by 1 5/8")
- Custom unit widths between 7'-0" & 9'-0"
- Custom glazing prep. up to 1 1/2"
- Custom paint or anodized finishes
- Antimocrobial coating
- 10" Bottom rail
- 1" x 4" Jambs

Installation and Operation

- Door perimeter mounted within curtainwall or rough opening with 1/4" minimum shim space at header & jambs. Finish floor not to exceed 1/4" out of level. (See page A9.1)
- Sliding panel rolls on nylon covered track at header for quiet, smooth, anti-friction operation.
- Standard sliding panel (SX) glazed with 1/4" tempered glass (shown) can be opened with 8-12 lbs of force, after positive latch is released. Panel will then close with 6-8 lbs of closing force. Hold-Open shall engage when 8-12 lbs. of force is applied to panel in full open position.
  Panels can swing out 90° at full open position requiring no more than 50 lbs of force applied at the strike stile after 'SO' flush bolt released.
- Finger Safety: When opening, sliding panel will stop 3 1/2" (89) short of adjacent sidelite.

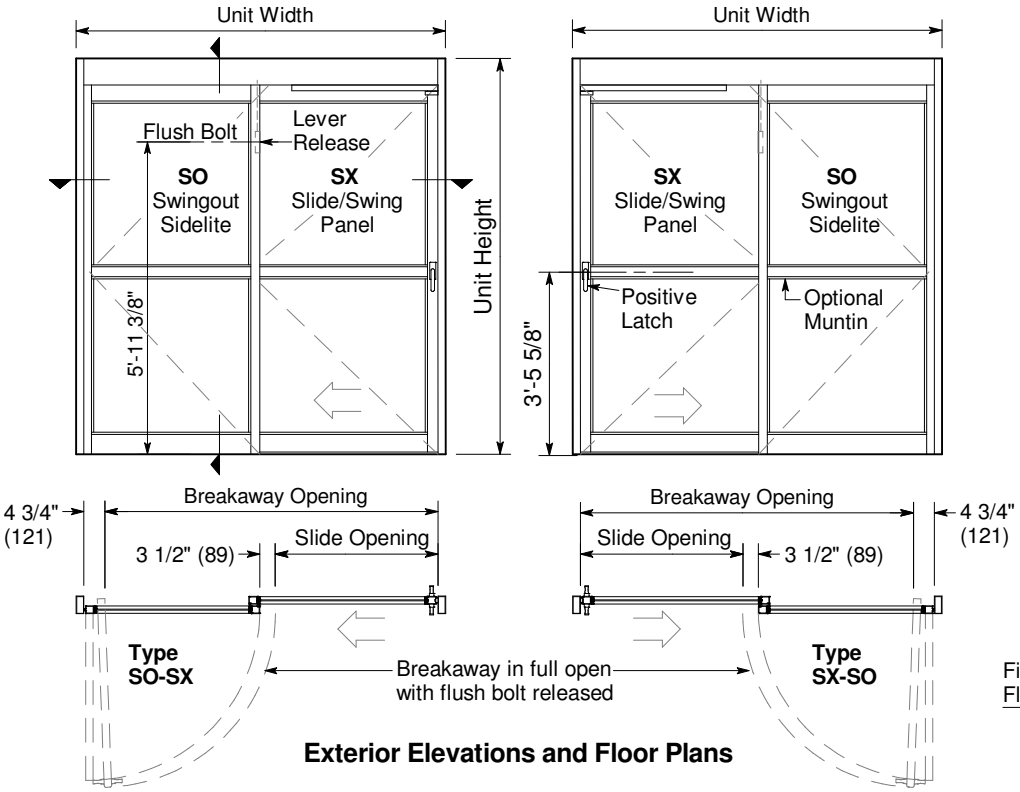

Exterior Elevations and Floor Plans

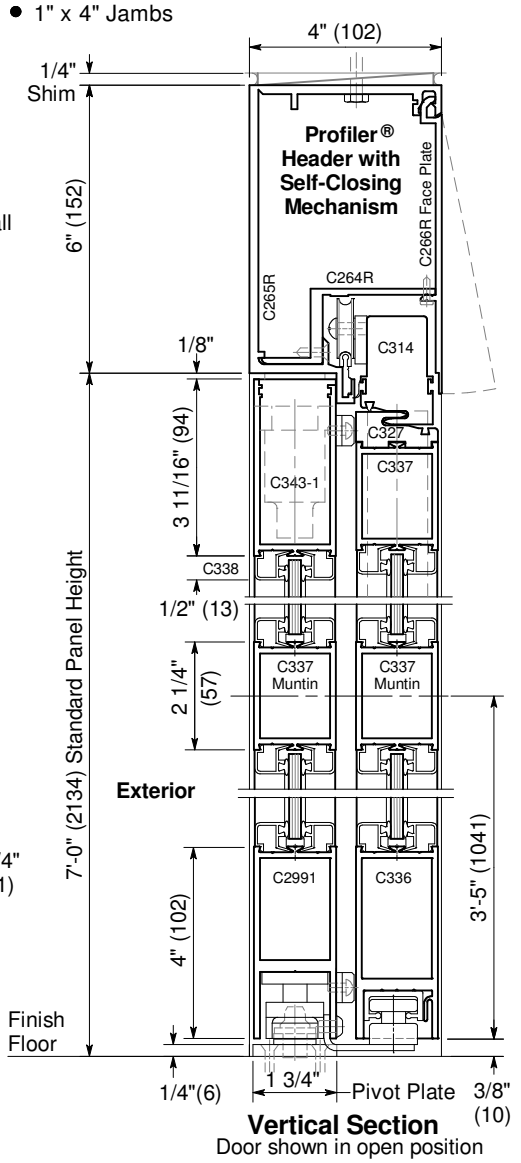

Vertical Section
Door shown in open position

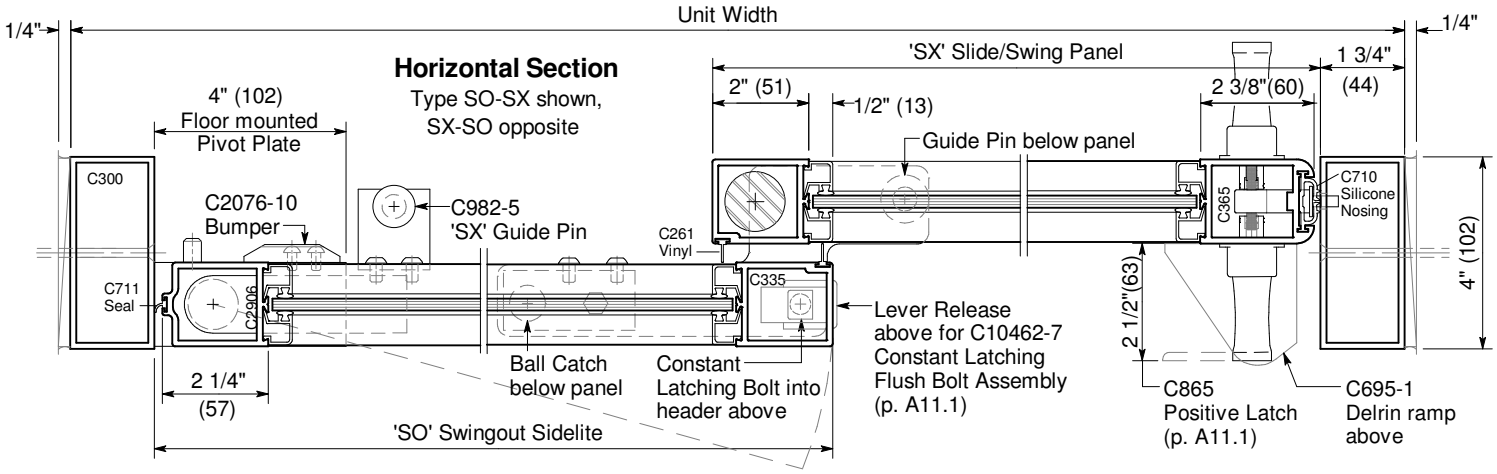

Horizontal Section
Type SO-SX shown, SX-SO opposite